


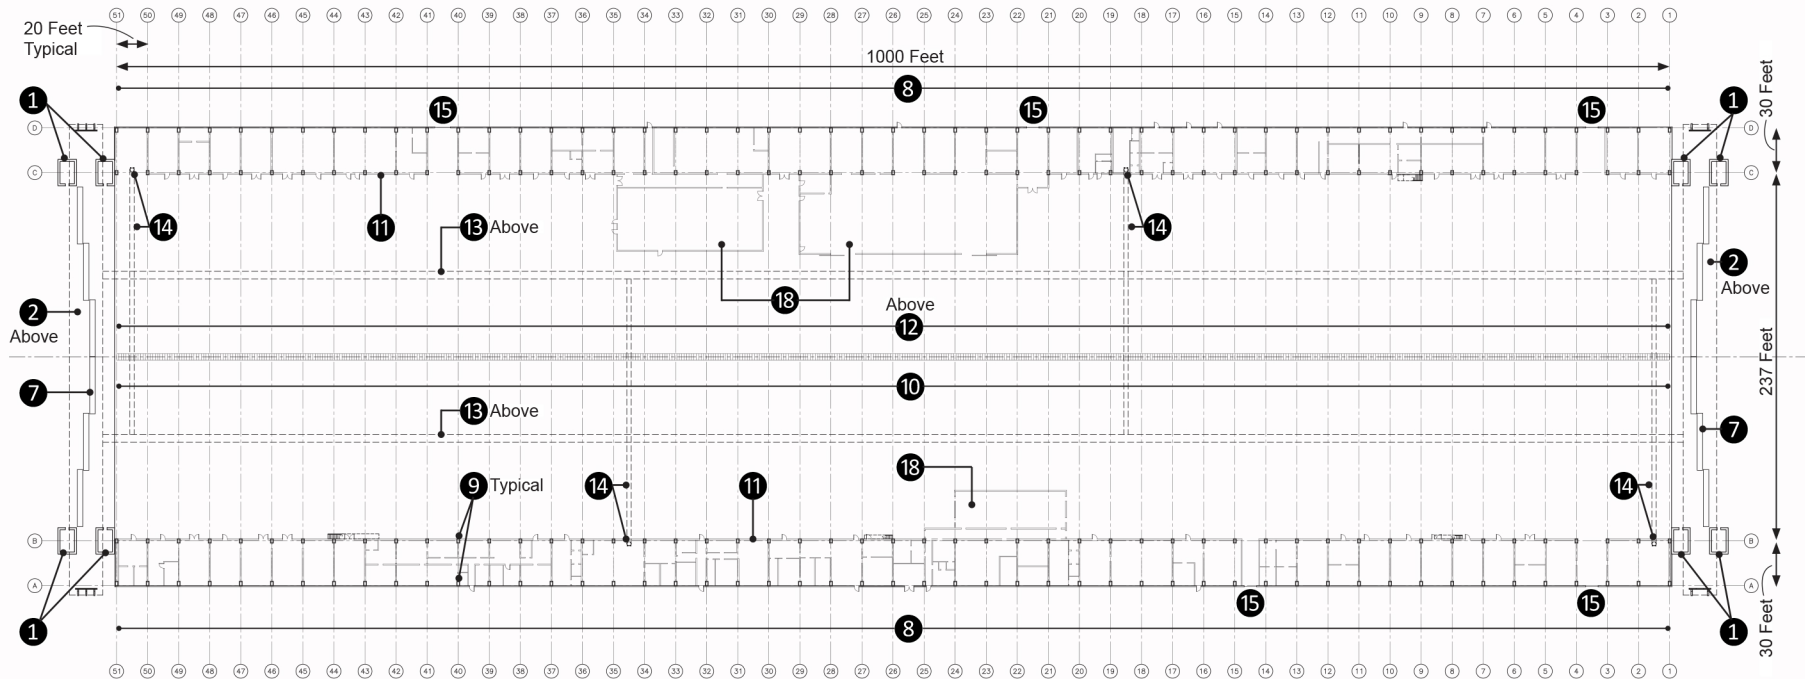

Legend

- | | | |
|-------------------|------------------------------|-----------------------|
| 1 Concrete Towers | 8 Sheds / Shed Roofs | 15 Roll-Up Doors |
| 2 Box Beam | 9 Concrete Bents (Podium) | 16 Hose Sheds |
| 3 Parabola Roof | 10 Hangar Deck (Floor) | 17 Roof Access Hatch |
| 4 Skylights | 11 Deck Walls | 18 Interior Additions |
| 5 Clamshell Roof | 12 Wood Trusses | |
| 6 Monitor Roof | 13 Catwalks | |
| 7 Hangar Doors | 14 Steel Stairs and Walkways | |

